DBSI
One Hernando Center

Project Location:
Parcel D-3 Section 4-23-21
Kettring Road
Unincorporated Hernando County, FL

Owner:

Owner DBSI DEVELOPMENT
100 2nd Avenue, South
St. Petersburg, FL 33701
Phone: (727) 329-1953

Design/Builder:

R.R. Simmons Construction Corporation
14025 Riveredge Drive, Suite 550
Tampa, FL 33637
Phone: (813) 632-1200

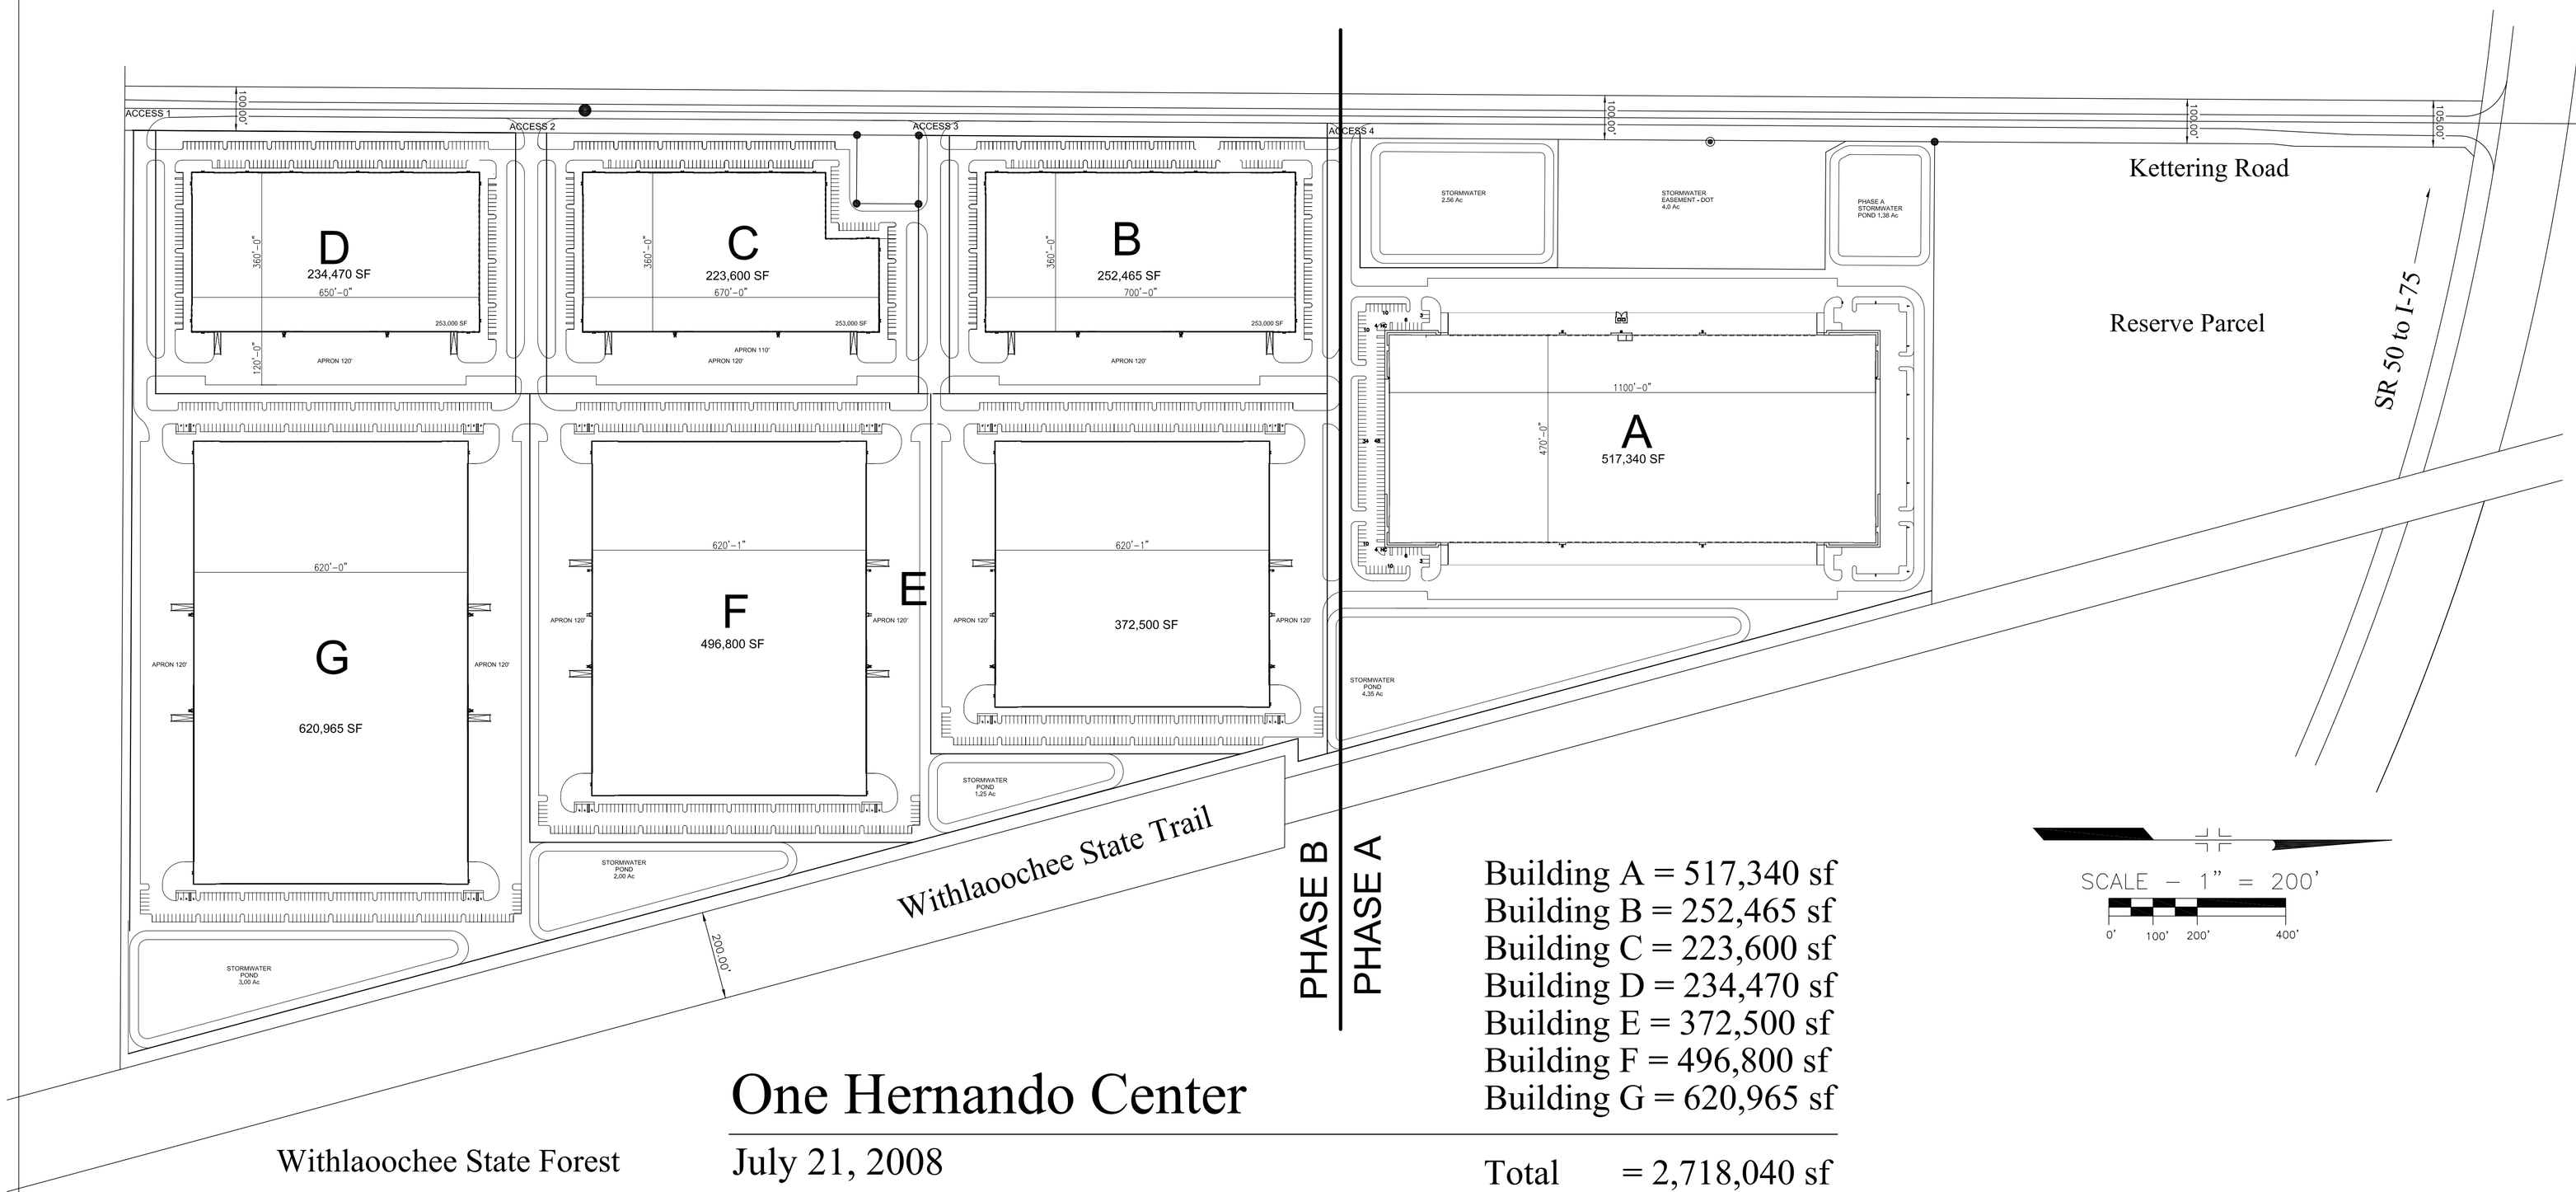

Building A = 517,340 sf
Building B = 252,465 sf
Building C = 223,600 sf
Building D = 234,470 sf
Building E = 372,500 sf
Building F = 496,800 sf
Building G = 620,965 sf

Total = 2,718,040 sf

One Hernando Center

July 21, 2008

Copywrite R.R. Simmons 2008

The concepts shown on these drawings are the intellectual property of R.R. Simmons and may not be used, copied or transmitted without the expressed written consent of R.R. Simmons. These concepts are proprietary in nature and are to be kept confidential. Infringement of this copywrite will be pursued to the fullest extent allowed by law. These images are scheamtic in nature and are subject to change during the design development process. These drawings are not intended for construction use.

Define

Design

Build

Deliver

R.R. SIMMONS
DESIGN/BUILDERS • ARCHITECTS • CONSTRUCTION MANAGERS

No.	Description	Date

Master Site Plan

Conceptual

Project number	11-809
Date	07-22-08
Drawn by	-
Checked by	-

TS

Scale

7/22/2008 10:40:12 AM