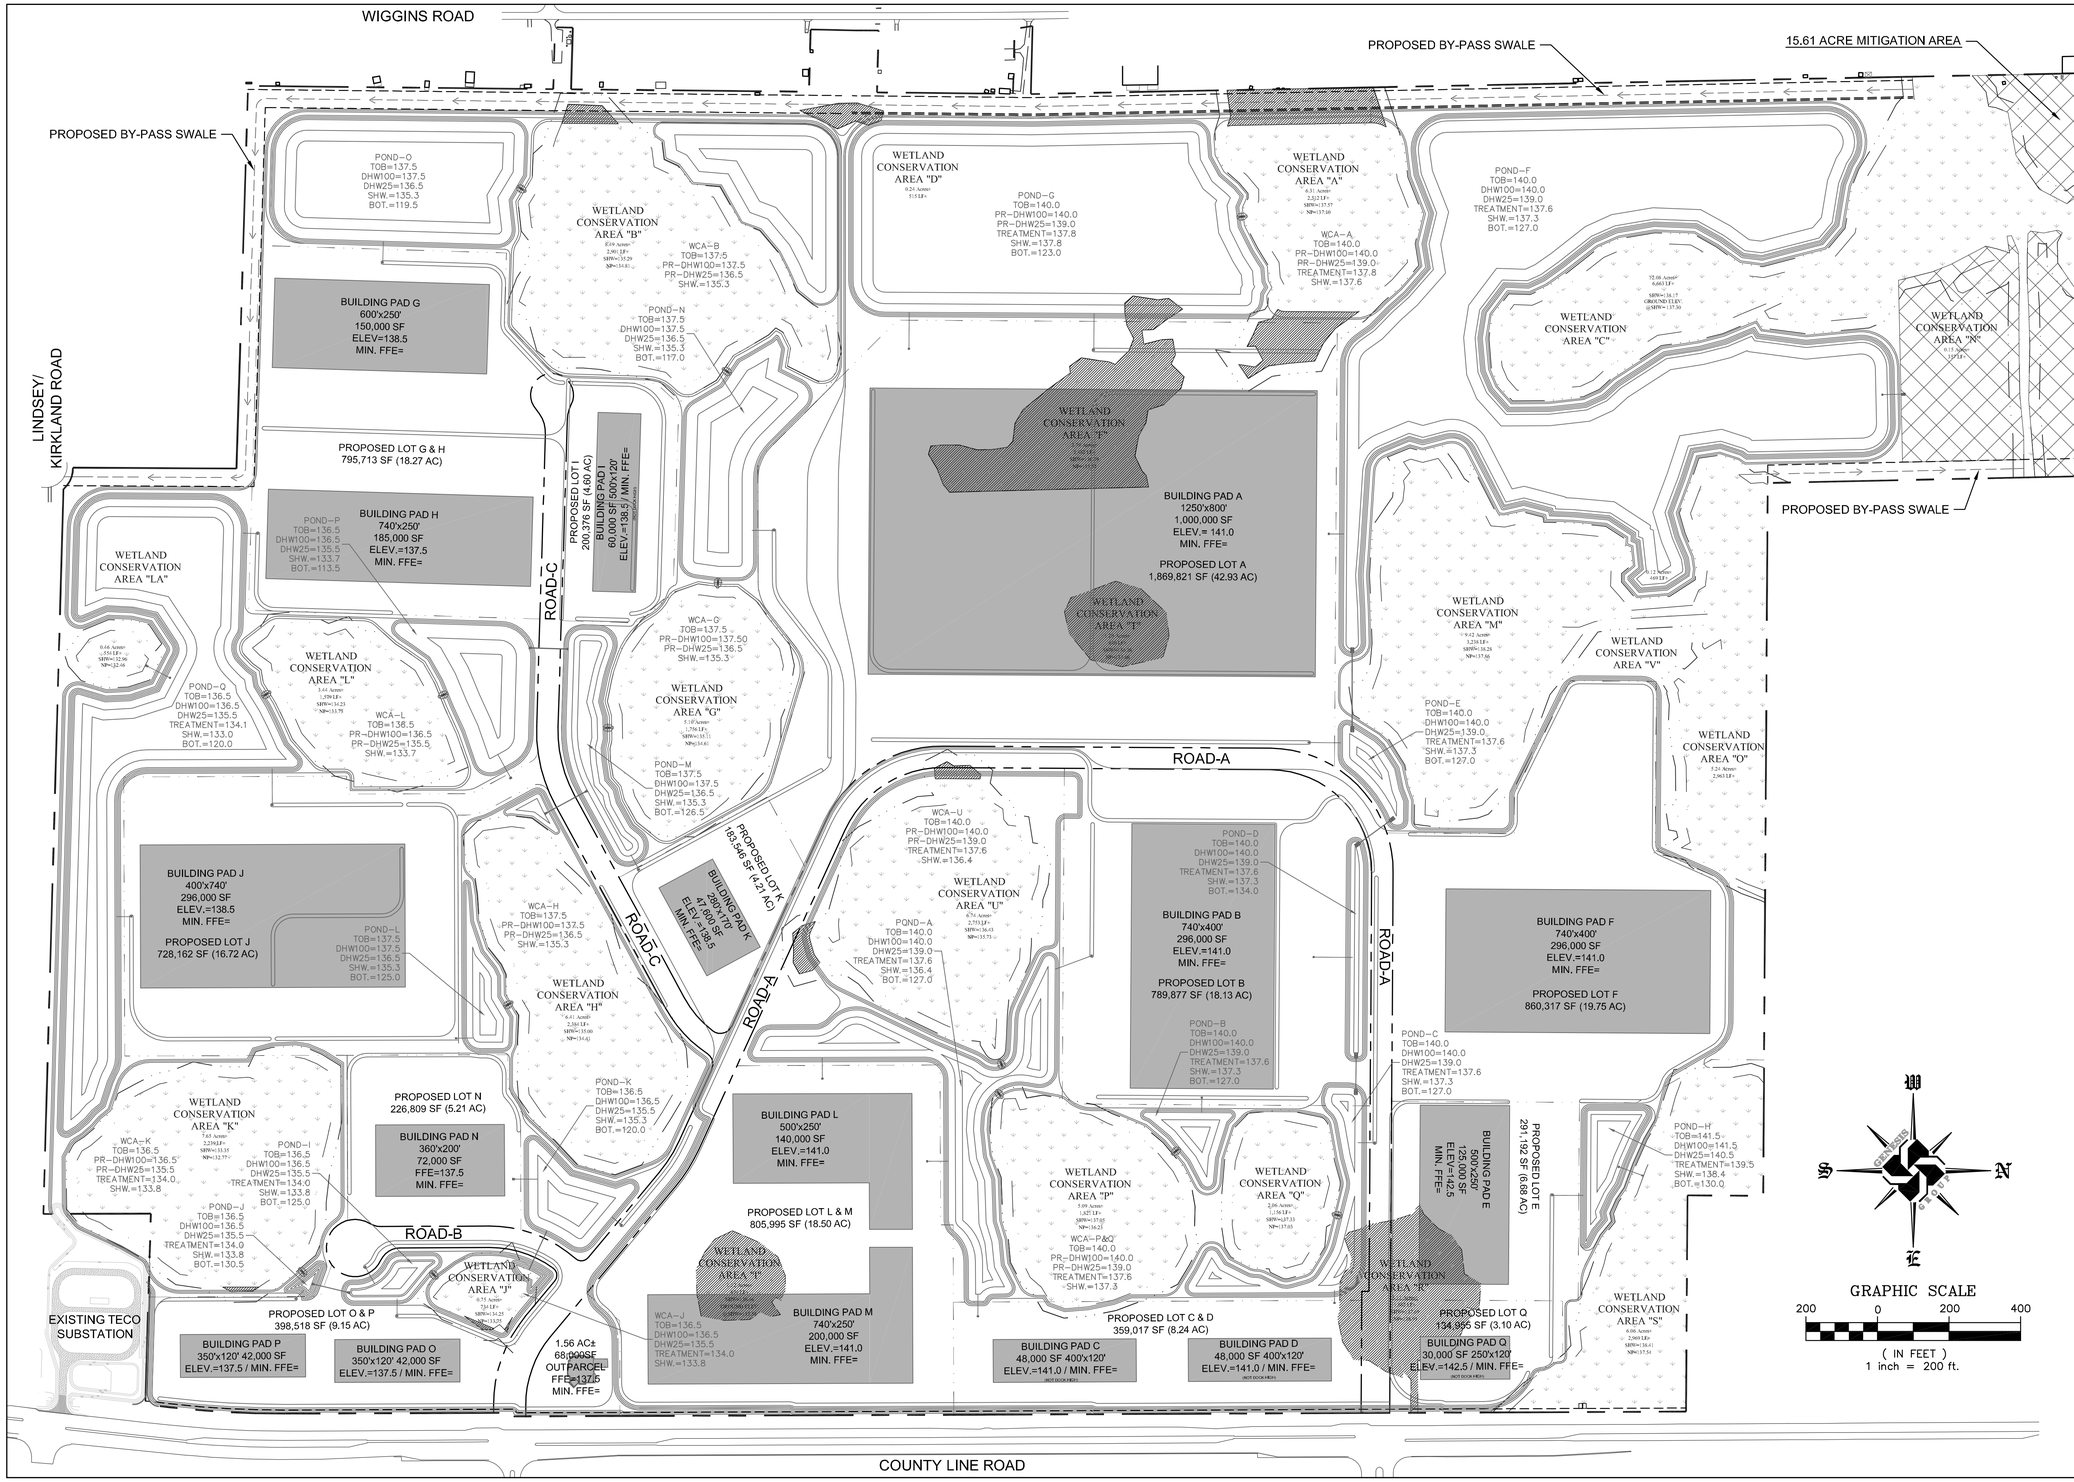

November 23, 2009 (14:51:57 EST)
F:\5489\009\CIVIL\CAD.ENG\5489-009_BASE-RECOVER.DWG

NO.	DATE	DESCRIPTION

REVISIONS

DESIGNED BY: MJS	CHECKED BY: KLT	PROJECT NUMBER 5489-009	
DRAWN BY: MJS	SCALE: AS SHOWN	PRINT DATE	

GENESIS GROUP
FROM VISION TO REALITY
3910 US HIGHWAY 301 NORTH, SUITE 140, TAMPA, FL 33619
Phone 813.620.4500 Fax 813.620.4980 www.GenesisGroup.com
FL LC 26000202
FL LB 0006816
FL CA 0000960

PREPARED FOR

COUNTY LINE FARMS

SEAL

KYLE L. THORNTON, PE
License Number 60279

SHEET TITLE

MASTER SITE & GRADING PLAN

PROJECT NAME

COUNTY LINE FARMS - INDUSTRIAL

SHEET NUMBER

C-04